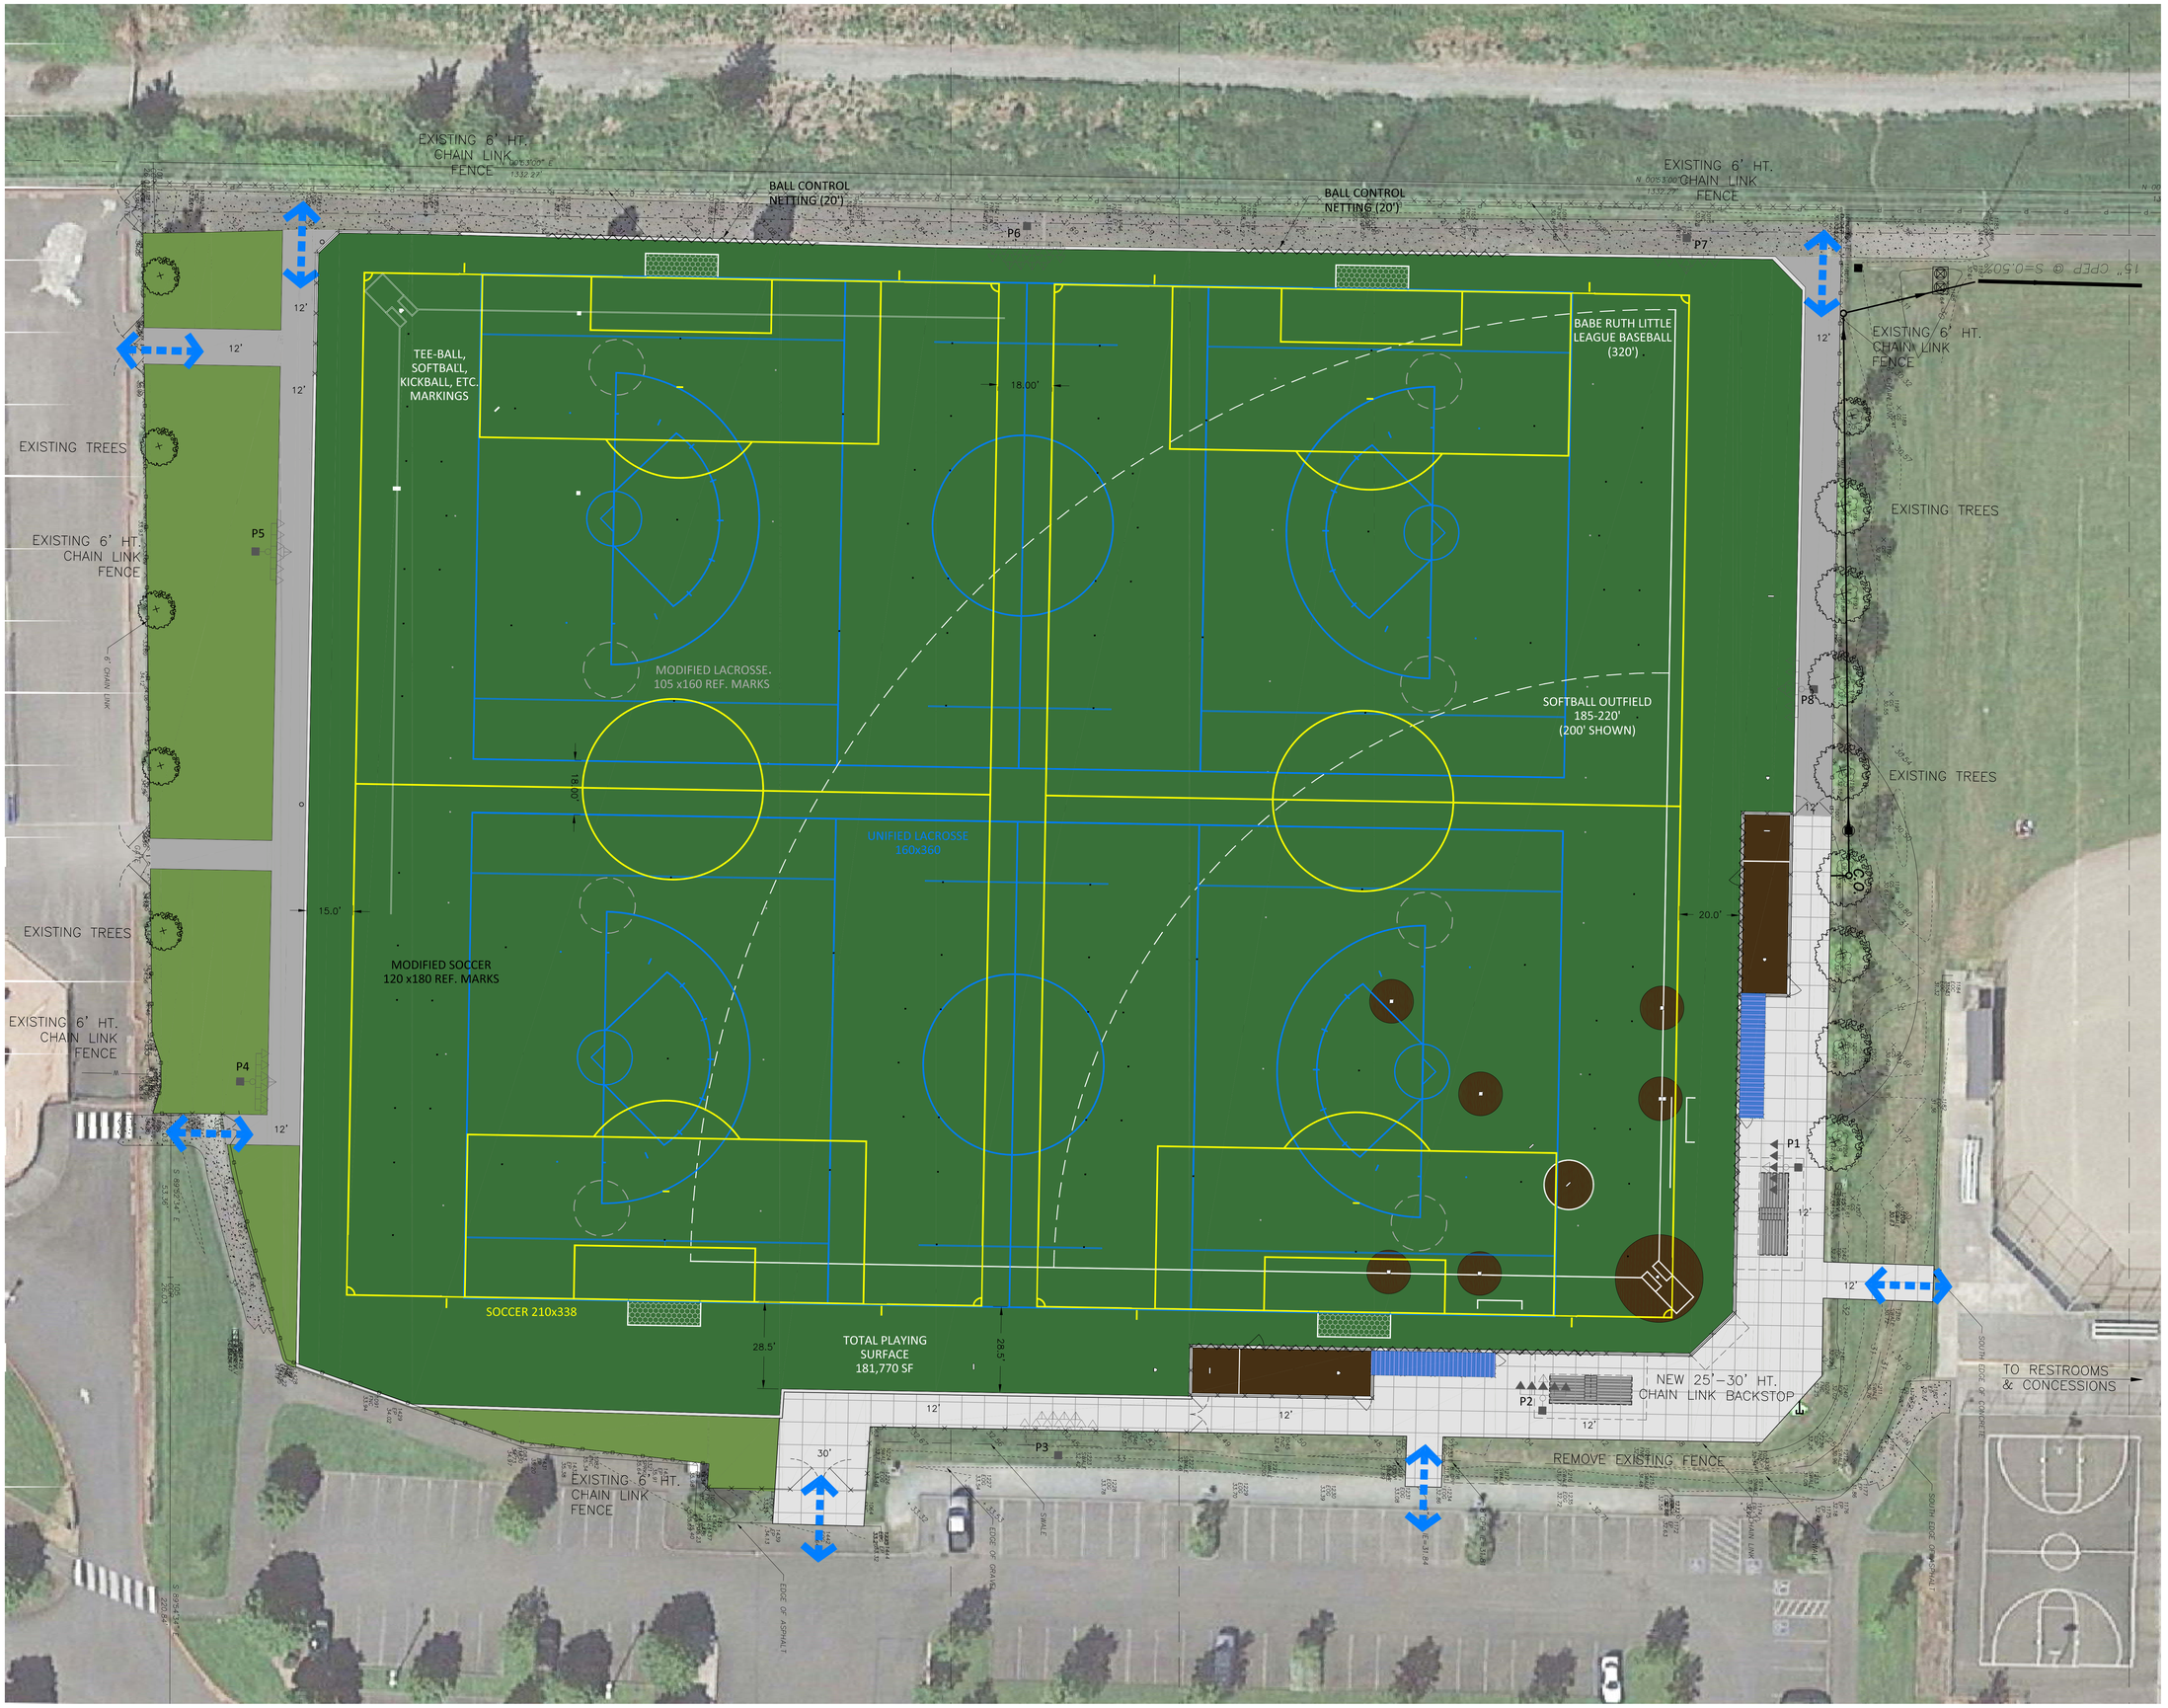

REVISION	DATE

MONROE WASHINGTON

LAKE TYE PARK ALL WEATHER FIELD IMPROVEMENTS

DA HOGAN
119 1st Avenue South, Suite 110
Seattle, Washington 98104
p. 206.285.0400
f. 206.285.0480

STATE OF WASHINGTON
ERIC J. GOLD
NO. 690 EXP. 10/23/2020
LANDSCAPE ARCHITECT

NORTH

0 20' 40'

SCALE: 1" = 20'

CONCEPT

DATE	1-21-19
SCALE	1"=20'
DRAWN	EJG/CPW/DMD
CHECKED	EJG

COPYRIGHT © 2019 D.A. HOGAN & ASSOCIATES

CONCEPTUAL LAYOUT PLAN

SHEET

F-1.0A

File: F-0.1 Lake Tye Park CURRENT 30x42.dwg Plotted by: EricG Date: 21-Jan-19 1:39:33pm